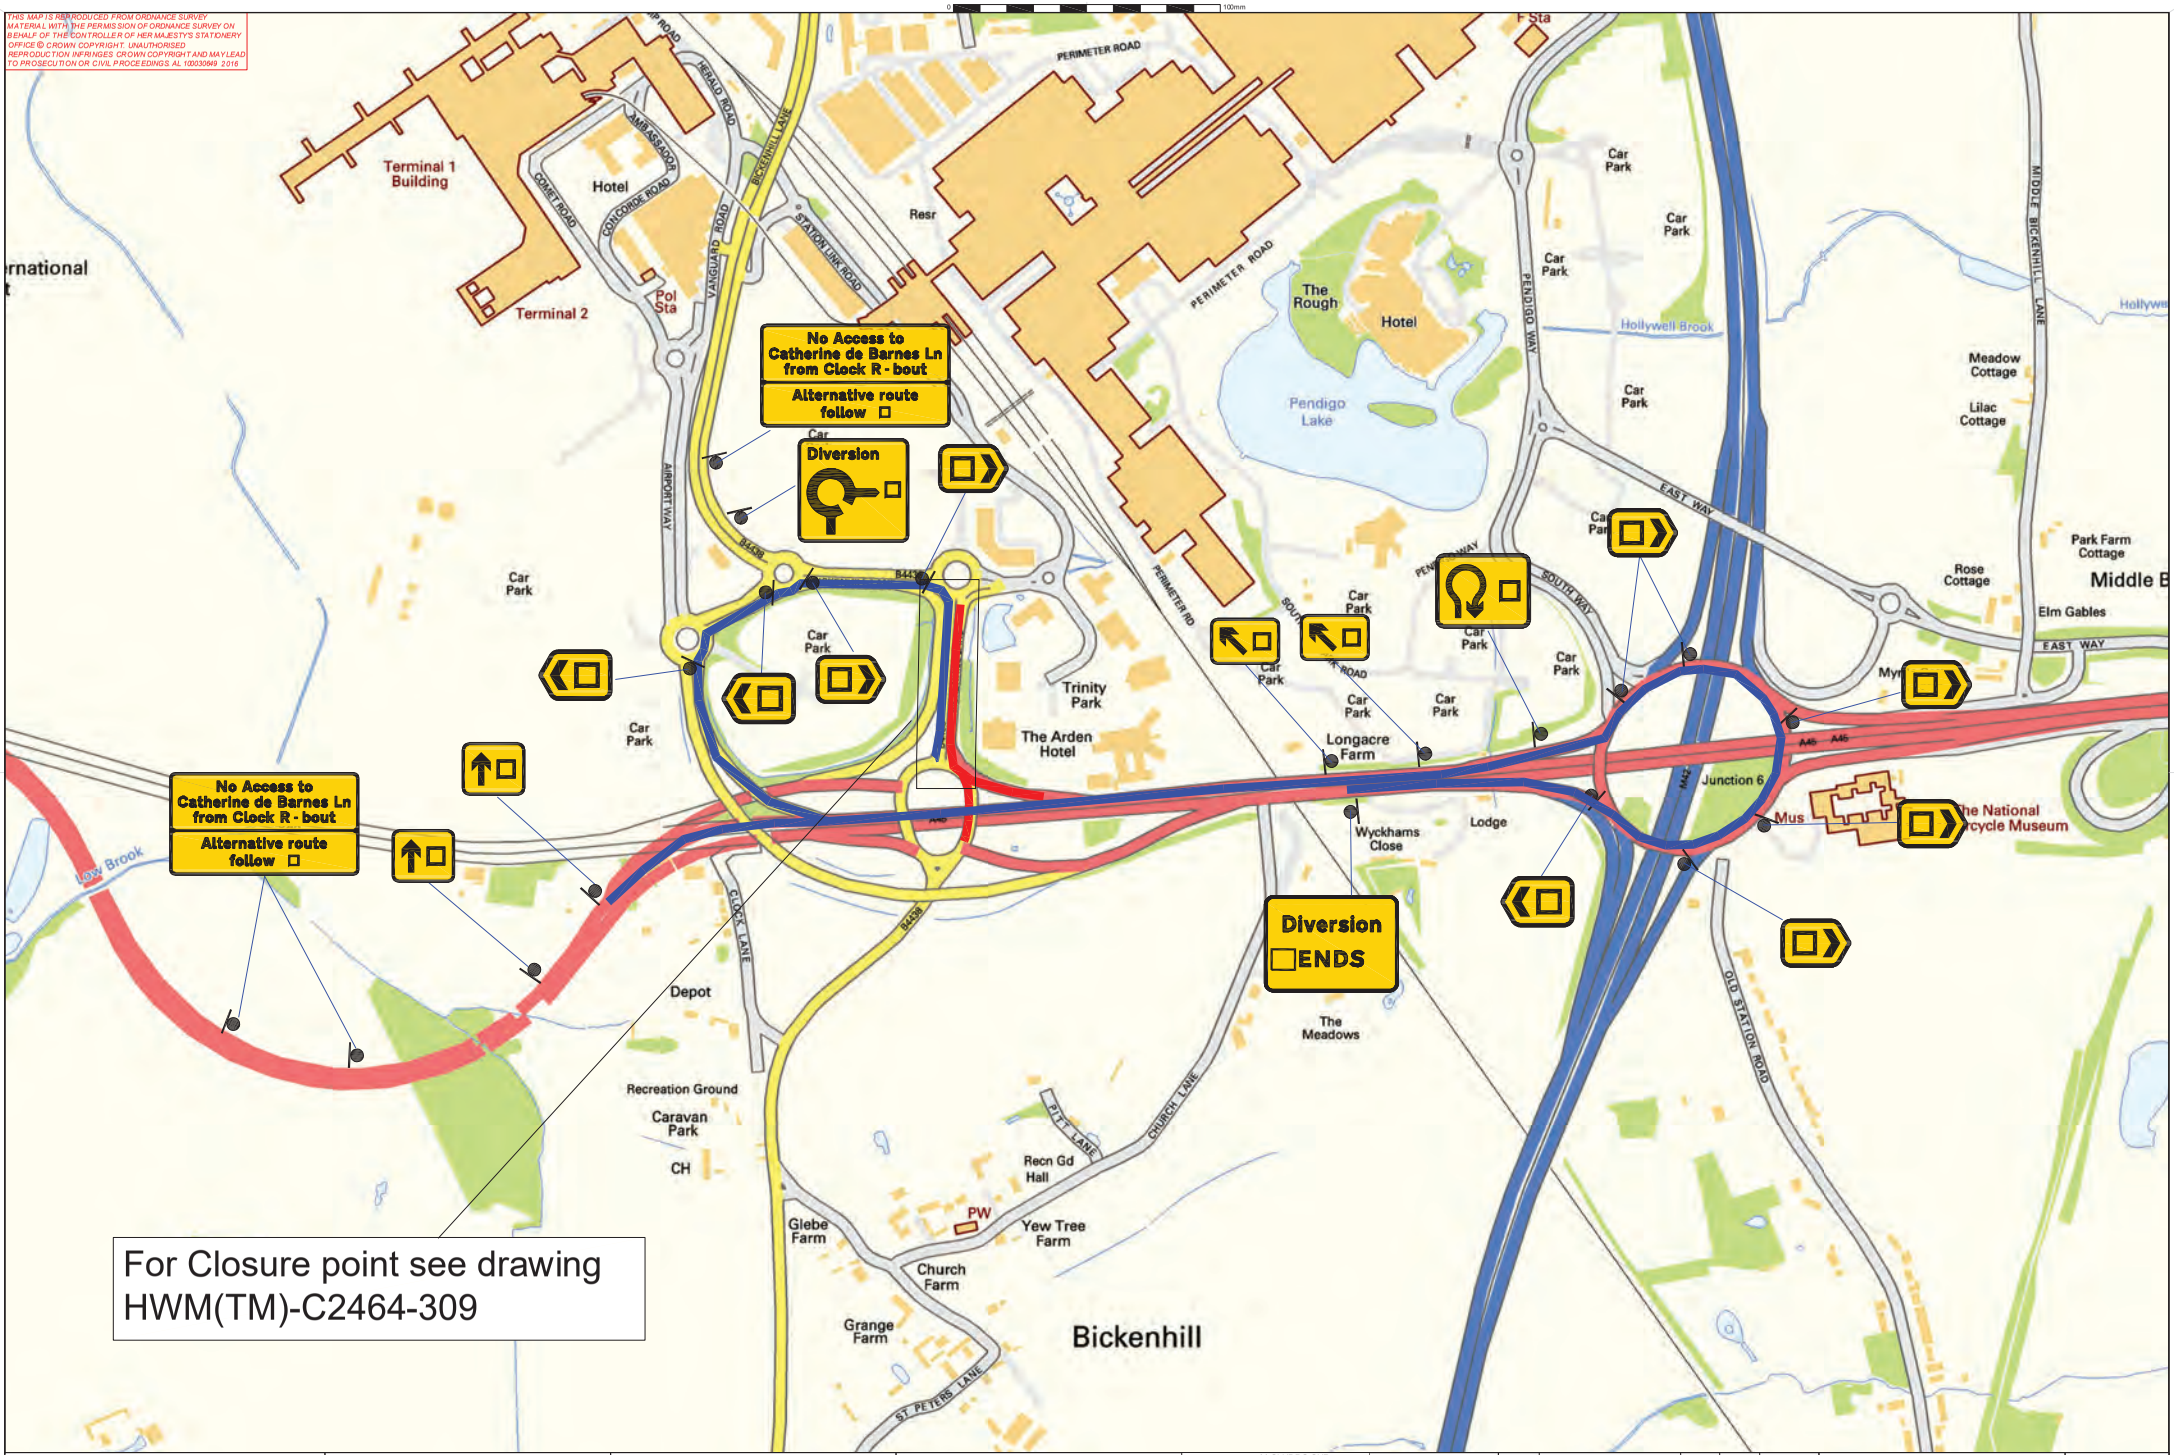

THIS MAP IS REPRODUCED FROM ORDNANCE SURVEY MATERIAL WITH THE PERMISSION OF ORDNANCE SURVEY ON BEHALF OF THE CONTROLLER OF HER MAJESTY'S STATIONERY OFFICE © CROWN COPYRIGHT. UNAUTHORISED REPRODUCTION INFRINGES CROWN COPYRIGHT AND MAY LEAD TO PROSECUTION OR CIVIL PROCEEDINGS AL 100030649 2016

AGENT: MARTIN — HW Martin Traffic Management, Fordbridge Lane, Blackwell, Derbyshire, DE55 6JY, Tel: 01773 813213, Email: traffic@hwmartin.com, www.hwmartin.com

CLIENT: SKANSKA

SCHEME NAME: M42 JUNCTION 6

DRAWING TITLE: Clock Roundabout - Quadrant 2 diversion route

DESIGN :	M.SLUDDS SNR	DRAWING STATUS	
CHECK:	S CLARKE	WORKING DRAWING	
APPD :	J.COMPTON	PRELIMINARY DRAWING	
DATE :	29/01/2023	FOR ISSUE	
SUITABILITY :		AS-BUILT	
FOR INTERNAL REVIEW/ COMMENT		SHEET: 1 OF 1	

REV	DETAILS	CHKD	APPD	DATE
STATUS	SUITABILITY	ORIG DRAWING SIZE : A1	DIMENSIONS :	
S3		SCALE :	COPYRIGHT © HWM	

DRAWING NUMBER: PROJECT | ORIGINATOR | VOLUME
HE551485 – SKAG – TTM
CLOCK_CL01 – DR – WM – 00039
LOCATION | TYPE | ROLE | NUMBER

HWM REF: HWM(TM)C2464-0310

File ref - w:\rdp scheme\rdp scheme\sm42 j6 rdp\design\m42 j6 c2464\310. hwm(tm)c2464-0274 - 310 quadrant 2 closure diversion.dwg Plotted 29.01.2023 by Msludds