# Draft Local Plan Supplementary Consultation: Site Assessments Key Plan

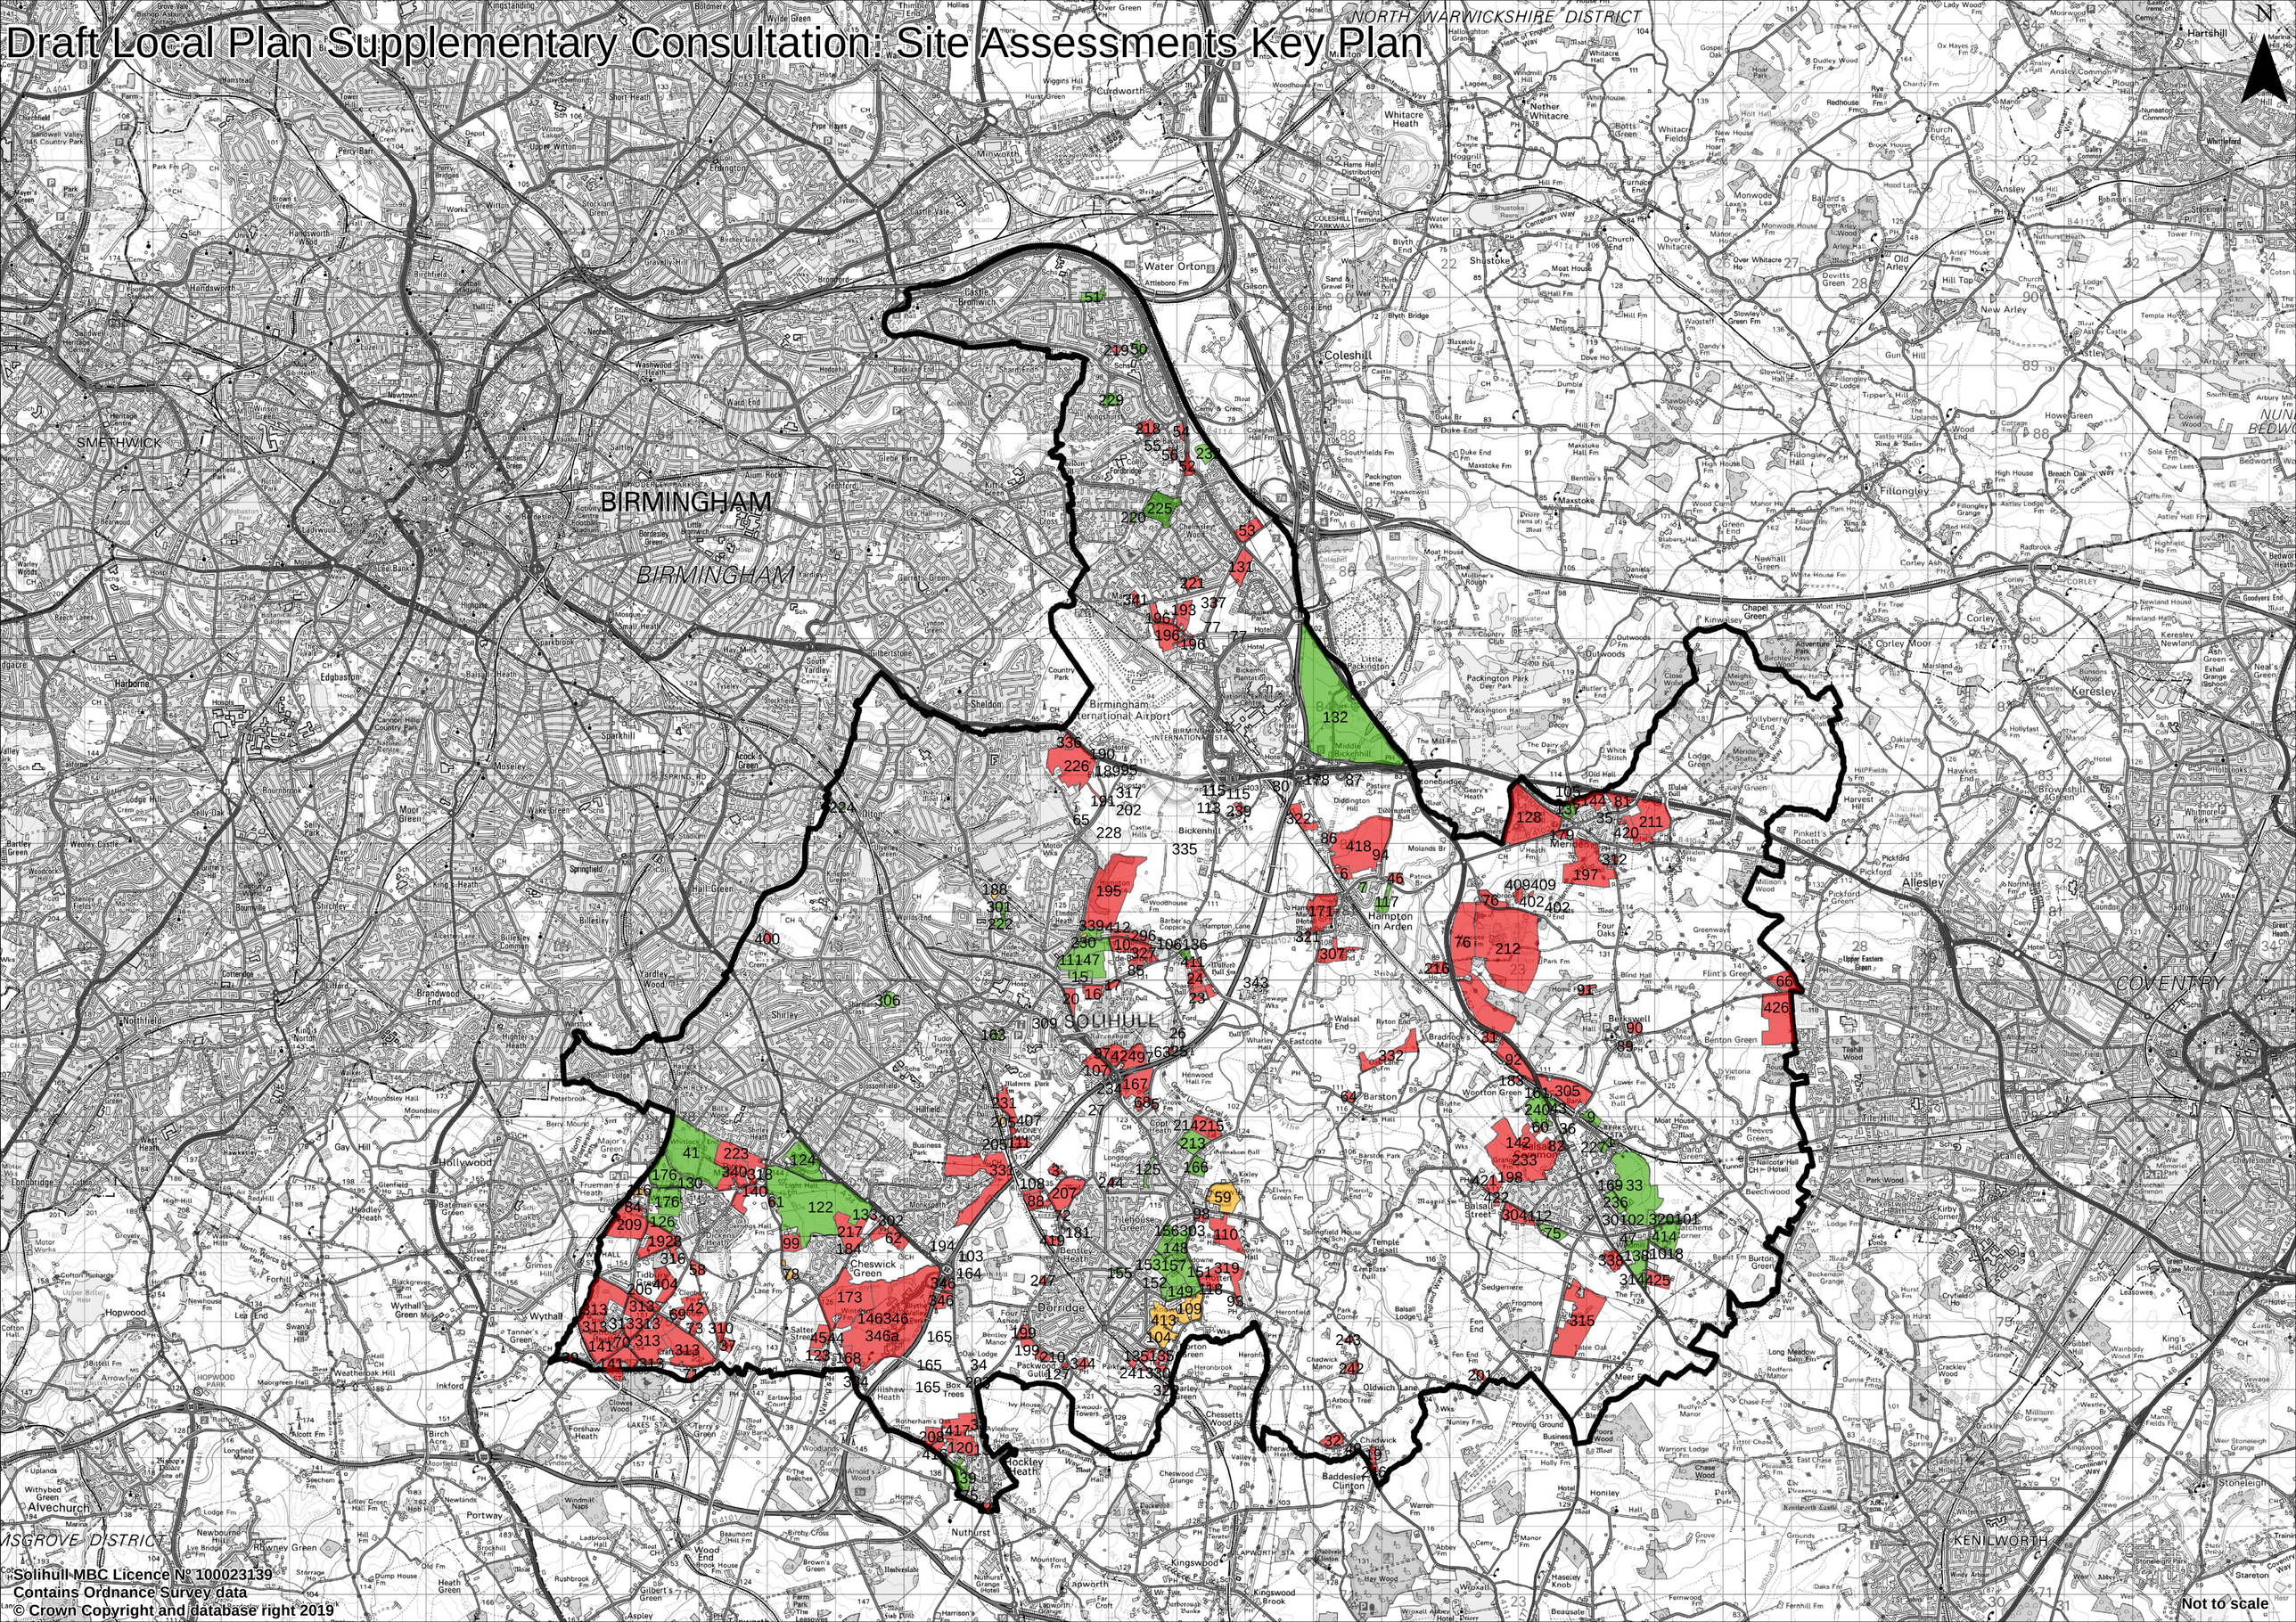


Solihull MBC Licence N° 100023139
Contains Ordnance Survey data
© Crown Copyright and database right 2019