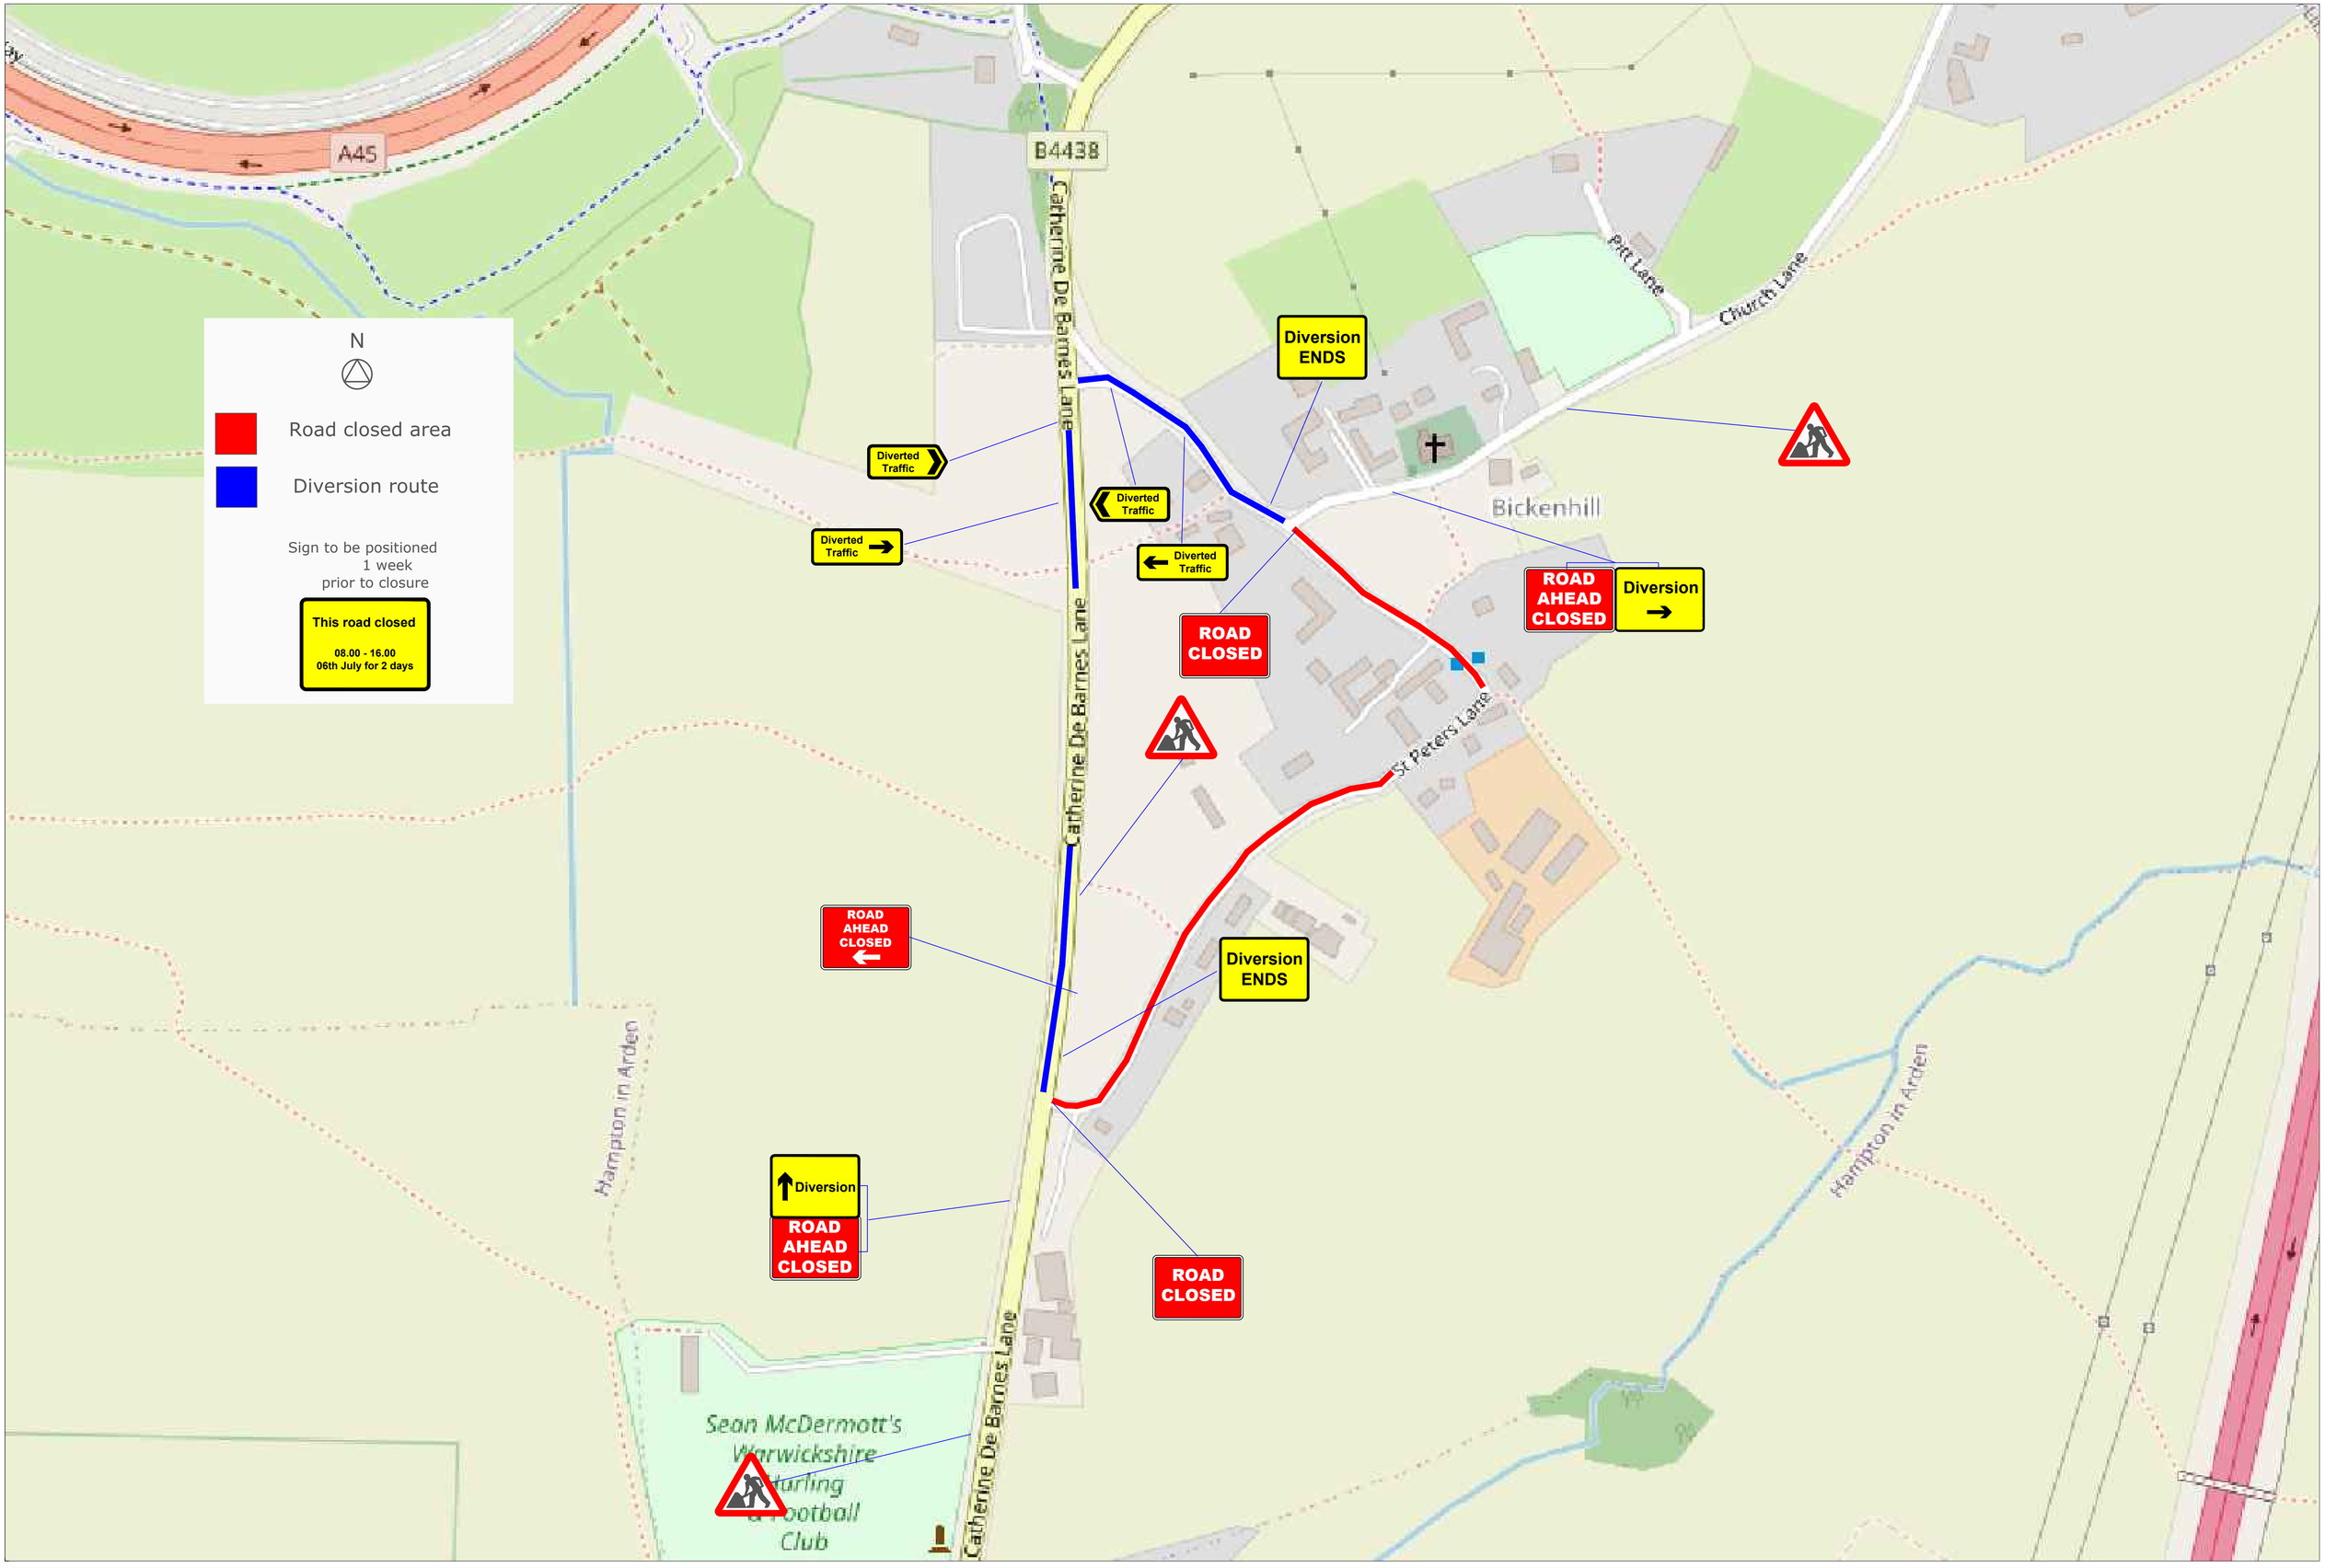

Drn:	S.C	forest	Forest Traffic Signals Ltd, Forest House, Broad Quay Road, Felnex Ind Est. Newport. NP19 4PN Tel: 01633 284700 Fax: 01633 283212						Client: EOS CONTRACTING	Project: St Peters Lane, Solihull	Drawing: Traffic management arrangement	Drawing no: STEO01 0347 01	
Chk:	XXX											Revision:	
App:	XXX											Scale: NTS	
Date:	10/03/21			Rev.	Drn.	Chk.	App.	Description	Date.	Office copy	Issued to site	Issued to client	