THIS MAP IS REPRODUCED FROM ORDNANCE SURVEY MATERIAL WITH THE PERMISSION OF ORDNANCE SURVEY ON BEHALF OF THE CONTROLLER OF HER MAJESTY'S STATIONERY OFFICE © CROWN COPYRIGHT. UNAUTHORISED REPRODUCTION INFRINGES CROWN COPYRIGHT AND MAY LEAD TO PROSECUTION OR CIVIL PROCEEDINGS. AL 100030649 2016

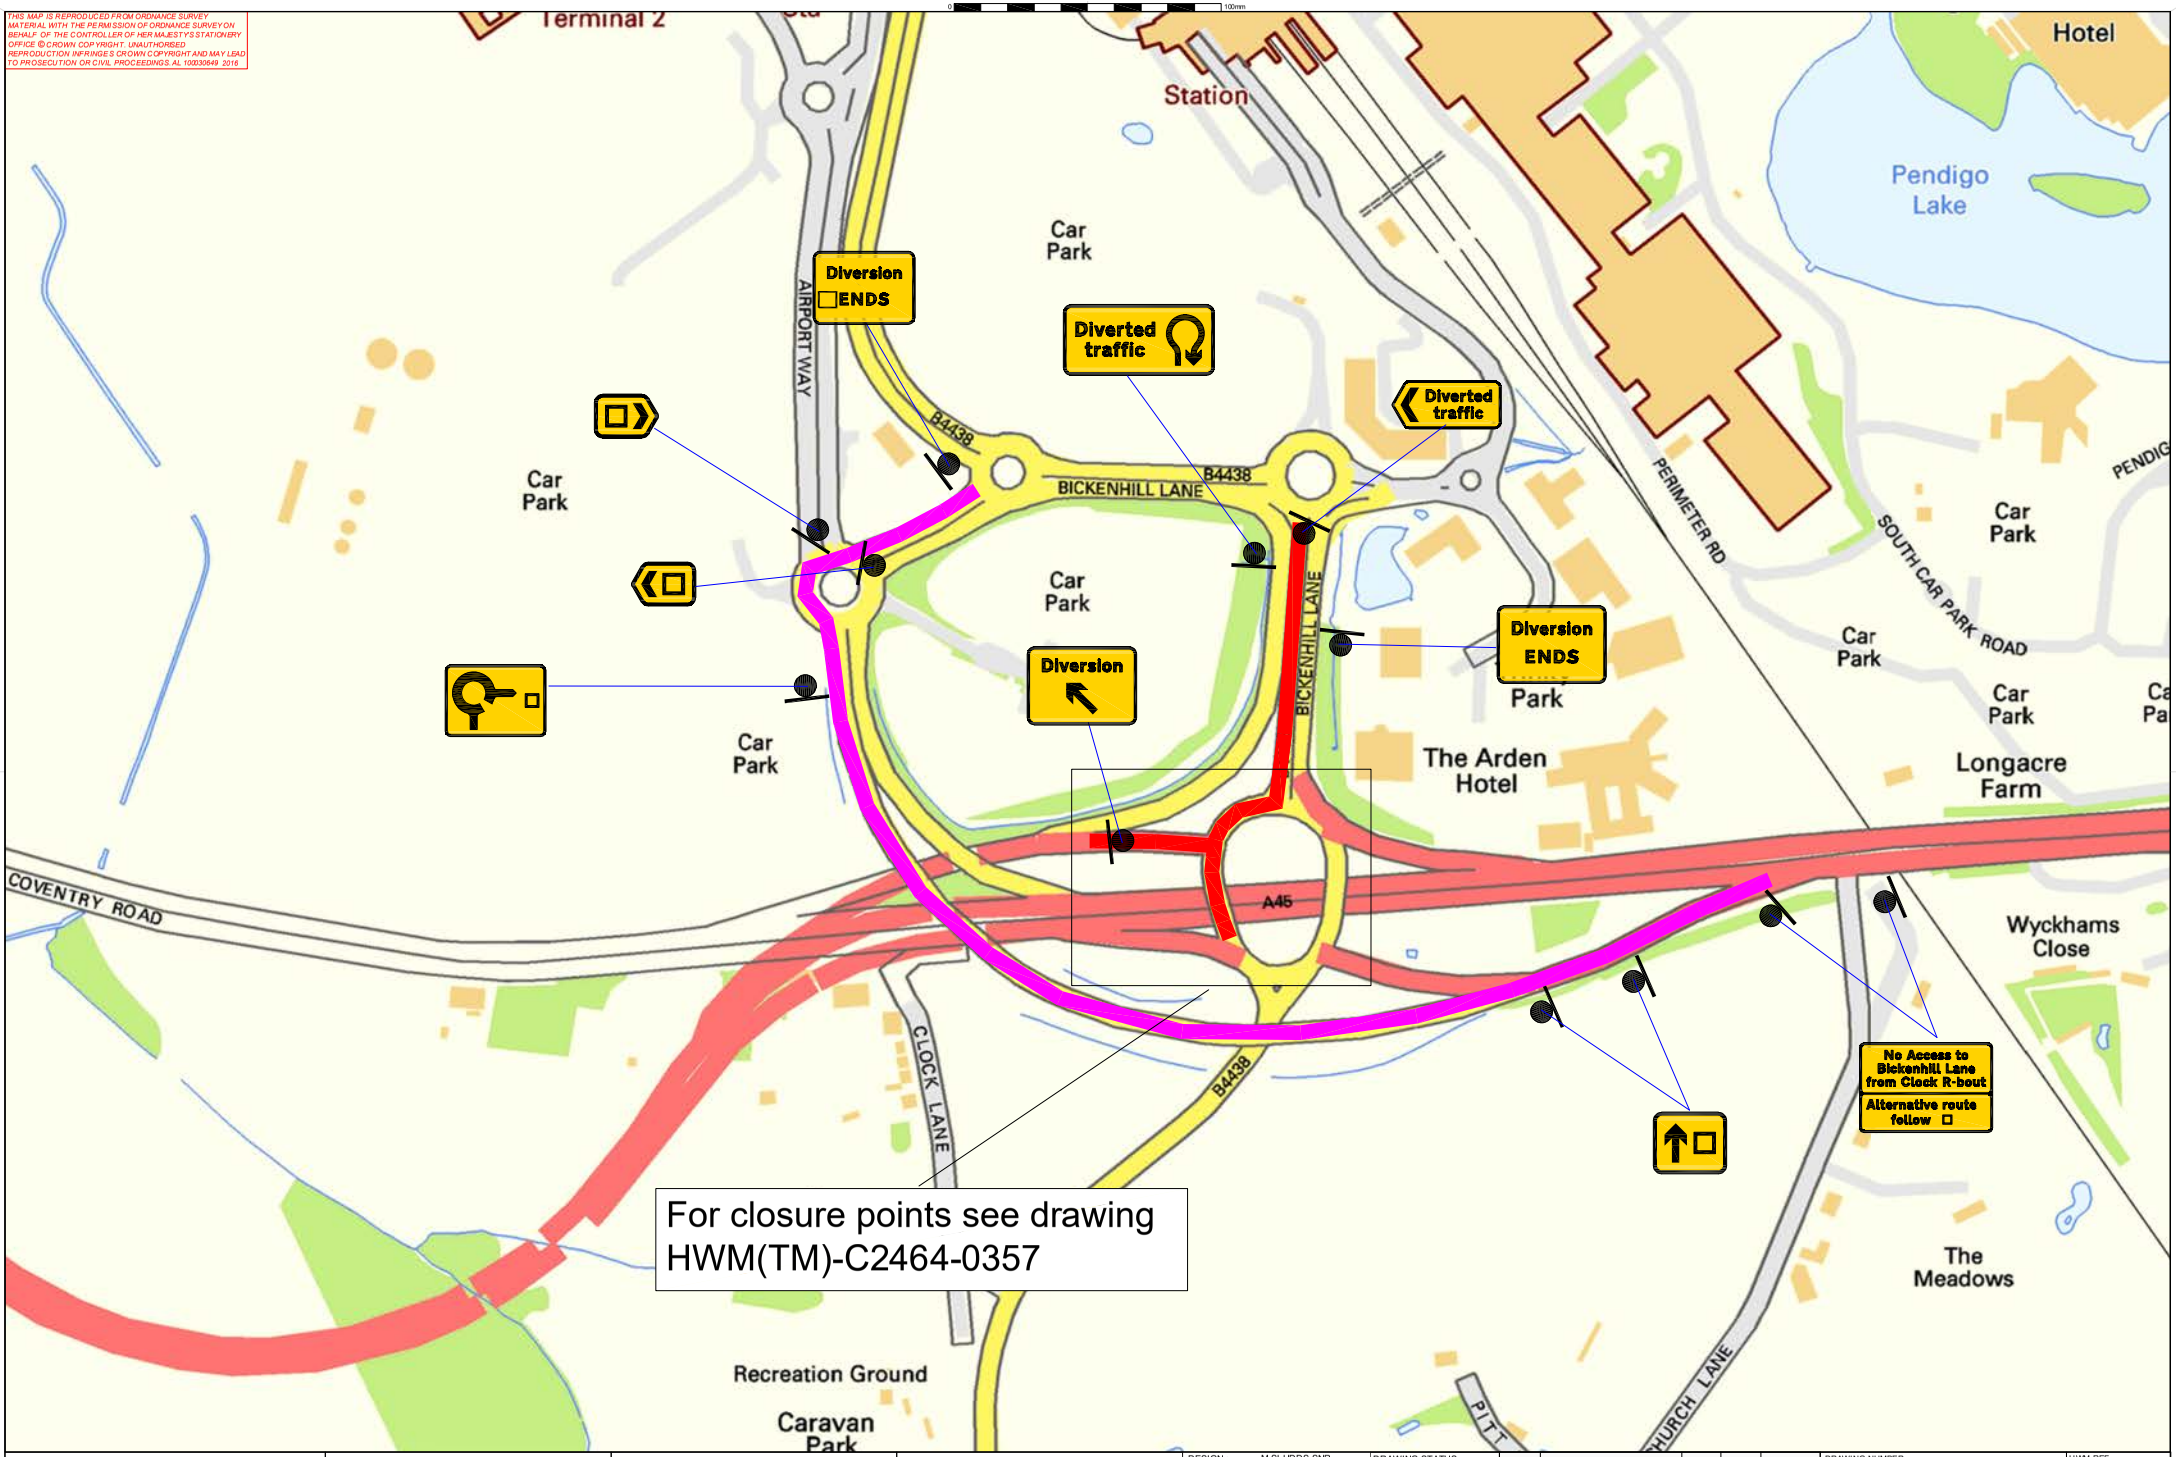

AGENT	CLIENT	SCHEME NAME	DRAWING TITLE
MARTIN HW Martin Traffic Management Fordbridge Lane Blackwell Derbyshire DE55 5JY Tel: 01773 813213 Email: traffic@hwmartin.com www.hwmartin.com		M42 JUNCTION 6	Clock Roundabout - Full closure of Western side of Clock Interchange - diversion route

DESIGN :	M.SLUDDS SNR	DRAWING STATUS	
CHECK:	B DONAGHUE	WORKING DRAWING	
APPD :	O HAYES	PRELIMINARY DRAWING	
DATE :	10/08/23	FOR ISSUE	
SUITABILITY :		AS-BUILT	
FOR INTERNAL REVIEW / COMMENT		SHEET:	1 OF 1

REV	DETAILS	CHKD	APPD	DATE

STATUS	SUITABILITY	ORIG DRAWING SIZE : A1	DIMENSIONS :
S3		SCALE :	COPYRIGHT © HWM

DRAWING NUMBER: PROJECT	ORIGINATOR	VOLUME	HWM REF:
HE551485	SKAG	TTM	HWM(TM)C2464-0358
CLOCK_CL01	DR	WM	00087
LOCATION	TYPE	ROLE	NUMBER

File ref - w:\rdp schemes\rdp schemes\m42 j6 rdp\design\m42 j6 c2464\358. hwm(tm)c2464-0358 - full closure of western side of clock int - diversion route.dwg Plotted 17.08.2023 by Msludds