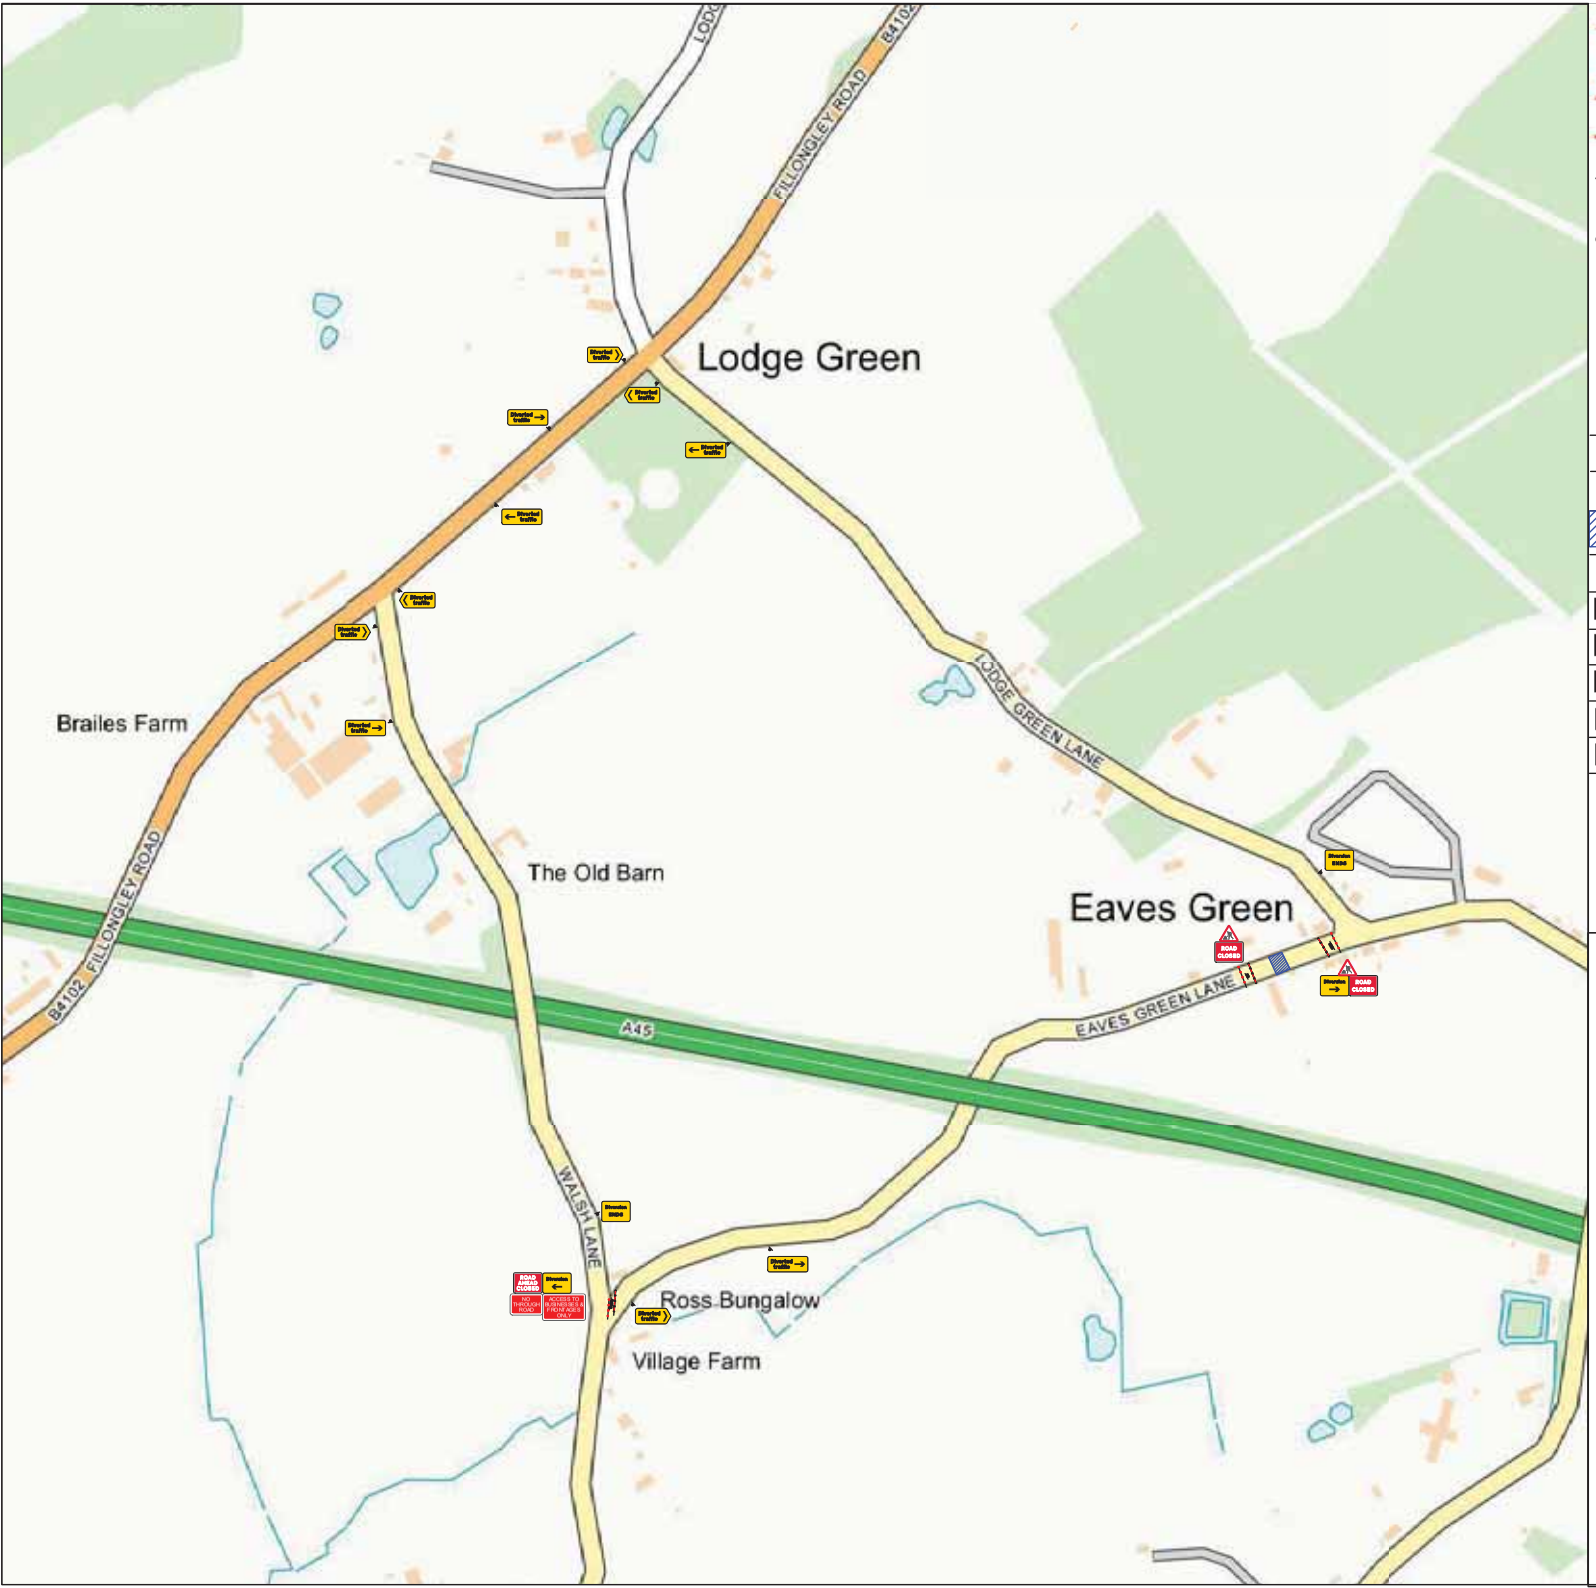

Linear 0800 707 6646

A-Star Traffic

www.astartraffic.com

Sales@astartraffic.com
drawings@astartraffic.com

This drawing has been produced for the specific client and project identified below and is not intended for use by any other person or purpose. To scale site representation. Position & timings of equipment may be altered by a suitably qualified A-Star Traffic operative, at initial establishment, or subsequent maintenance visit, to suit local ground, vehicle pedestrian or weather conditions.

© Astar Traffic Ltd

N

Easting 425855
Northing 282651

Do not scale from this drawing

Key

Traffic light head

Pedestrian Crossing

Works Area

Min 750 mm road sign aspect

Cones

No waiting cones

Date	05-07-24	Survey by	EG
Drawn by	HP	Checked by	AB
Draw No	42458	Phase No	1
Page No	1		

Project Name

PEGASUS GRAB HIRE

Eaves Green Lane
Meriden
CV7 7JN