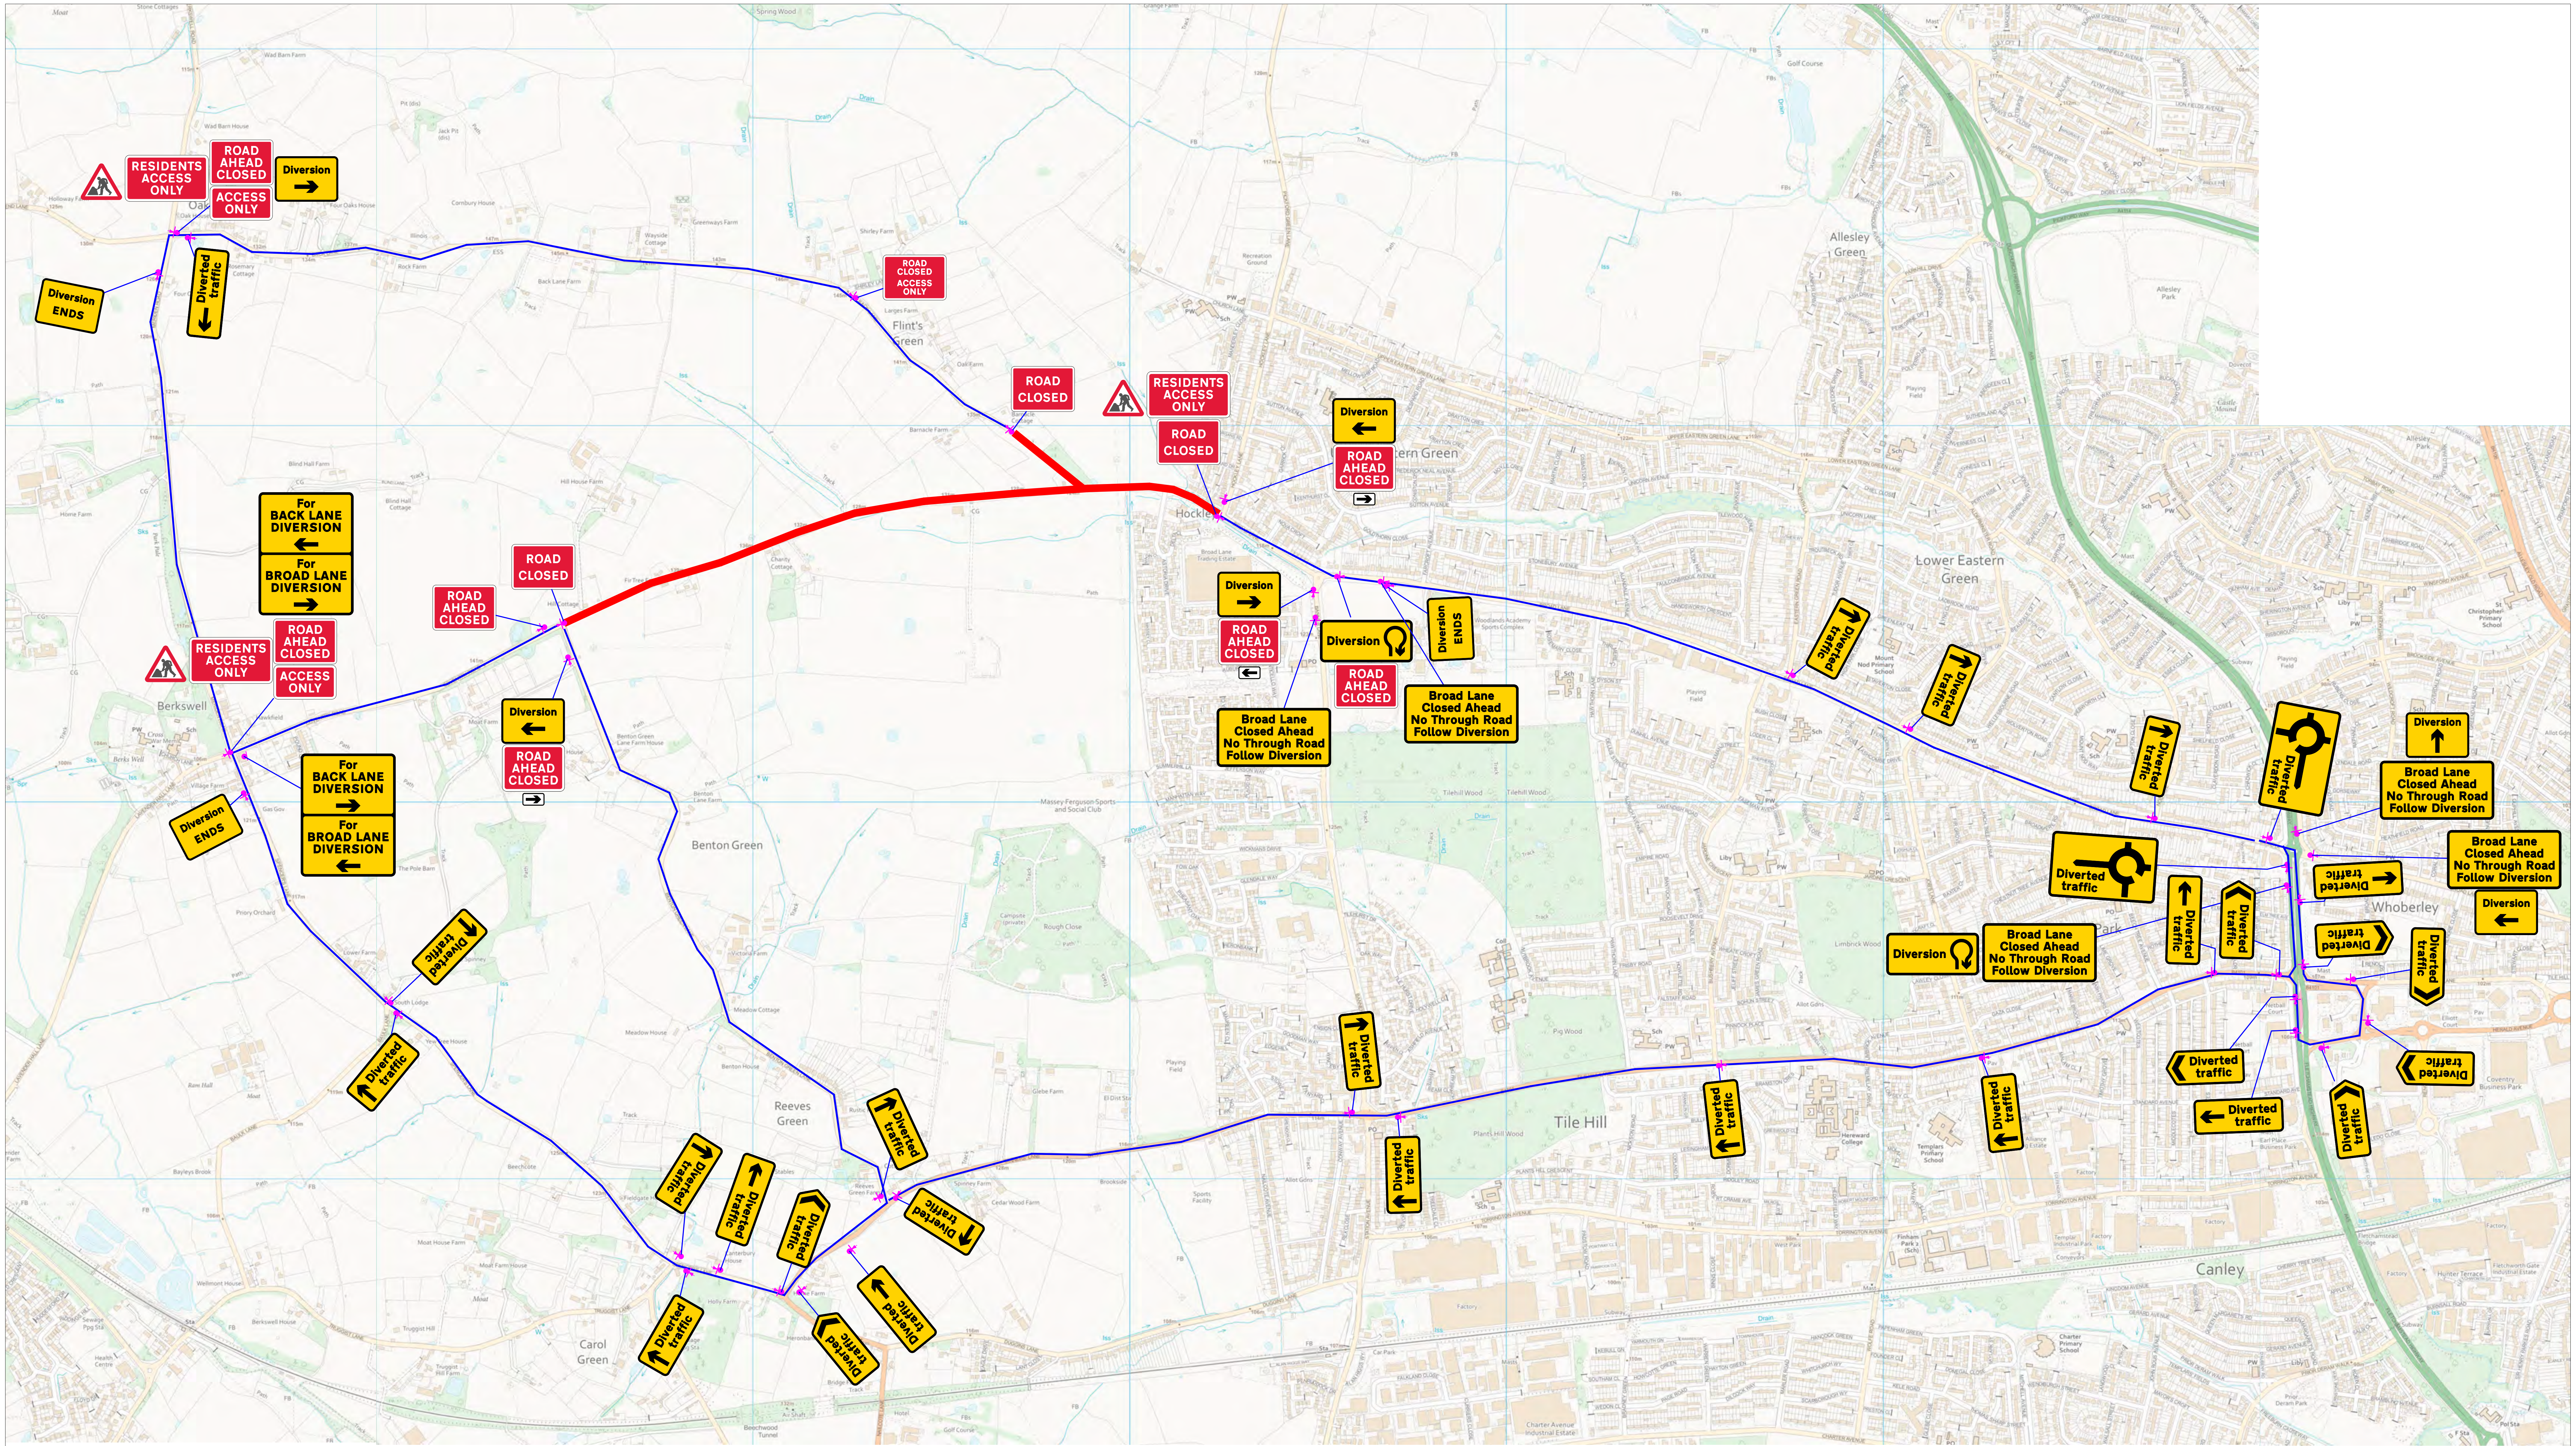

30	Minimum Sideways safety zone 0.5M	(S)	
30	Minimum longways safety zone 0.5M	(L)	

FREE PARKING WILL REQUIRE N.P.C BEFORE WORKS START AS AND WHEN REQUIRED

MAINTAIN RESIDENTS ACCESS AS REQUIRED AT ALL TIMES

Peds Route		Cones	
Works Area		Barrier	

RAMPS TO BE USED FOR PEDS AS REQUIRED RAMPS

Road Widths:

ROAD CLOSED

Broad Lane

NOTES:
1. All signs and cones to be in accordance with Chapter 8 **new roads and street works a code of practice (Red book)**
2. Works access and egress are indicative, exactlocations to be agreed on site.
3. Safety zones are to be installed as required as shown by the **SAFETY ZONE DIMENSIONS** BELOW
4. All signs to be located so as not to obscure signs or objects and should be ballasted near to ground level using sand filled hesslan bags or sign straps.
5. All sign positions are indicative only and must be accurately positioned on site with good visibility and be clear of and obstructions or vegetation at all times.
6. Drawing not to scale

PHASE 2

Traffic Safety & Management

Traffic Safety Management Ltd,
Unit 1, Baytree Farm, Middle Lane, Kings Norton, Birmingham, B38 0DT
www.tsmltd.co.uk

Traffic Management: -

ROAD CLOSURE

Date Drawn:	03/02/2023
Drawn By:	A.W

TSM-DWG-1463-03
Broad Lane, Benton green Lane Berkswell, Metropolitan Borough of Solihull, West Midlands CV4 9US, 52.415764,-1.60885