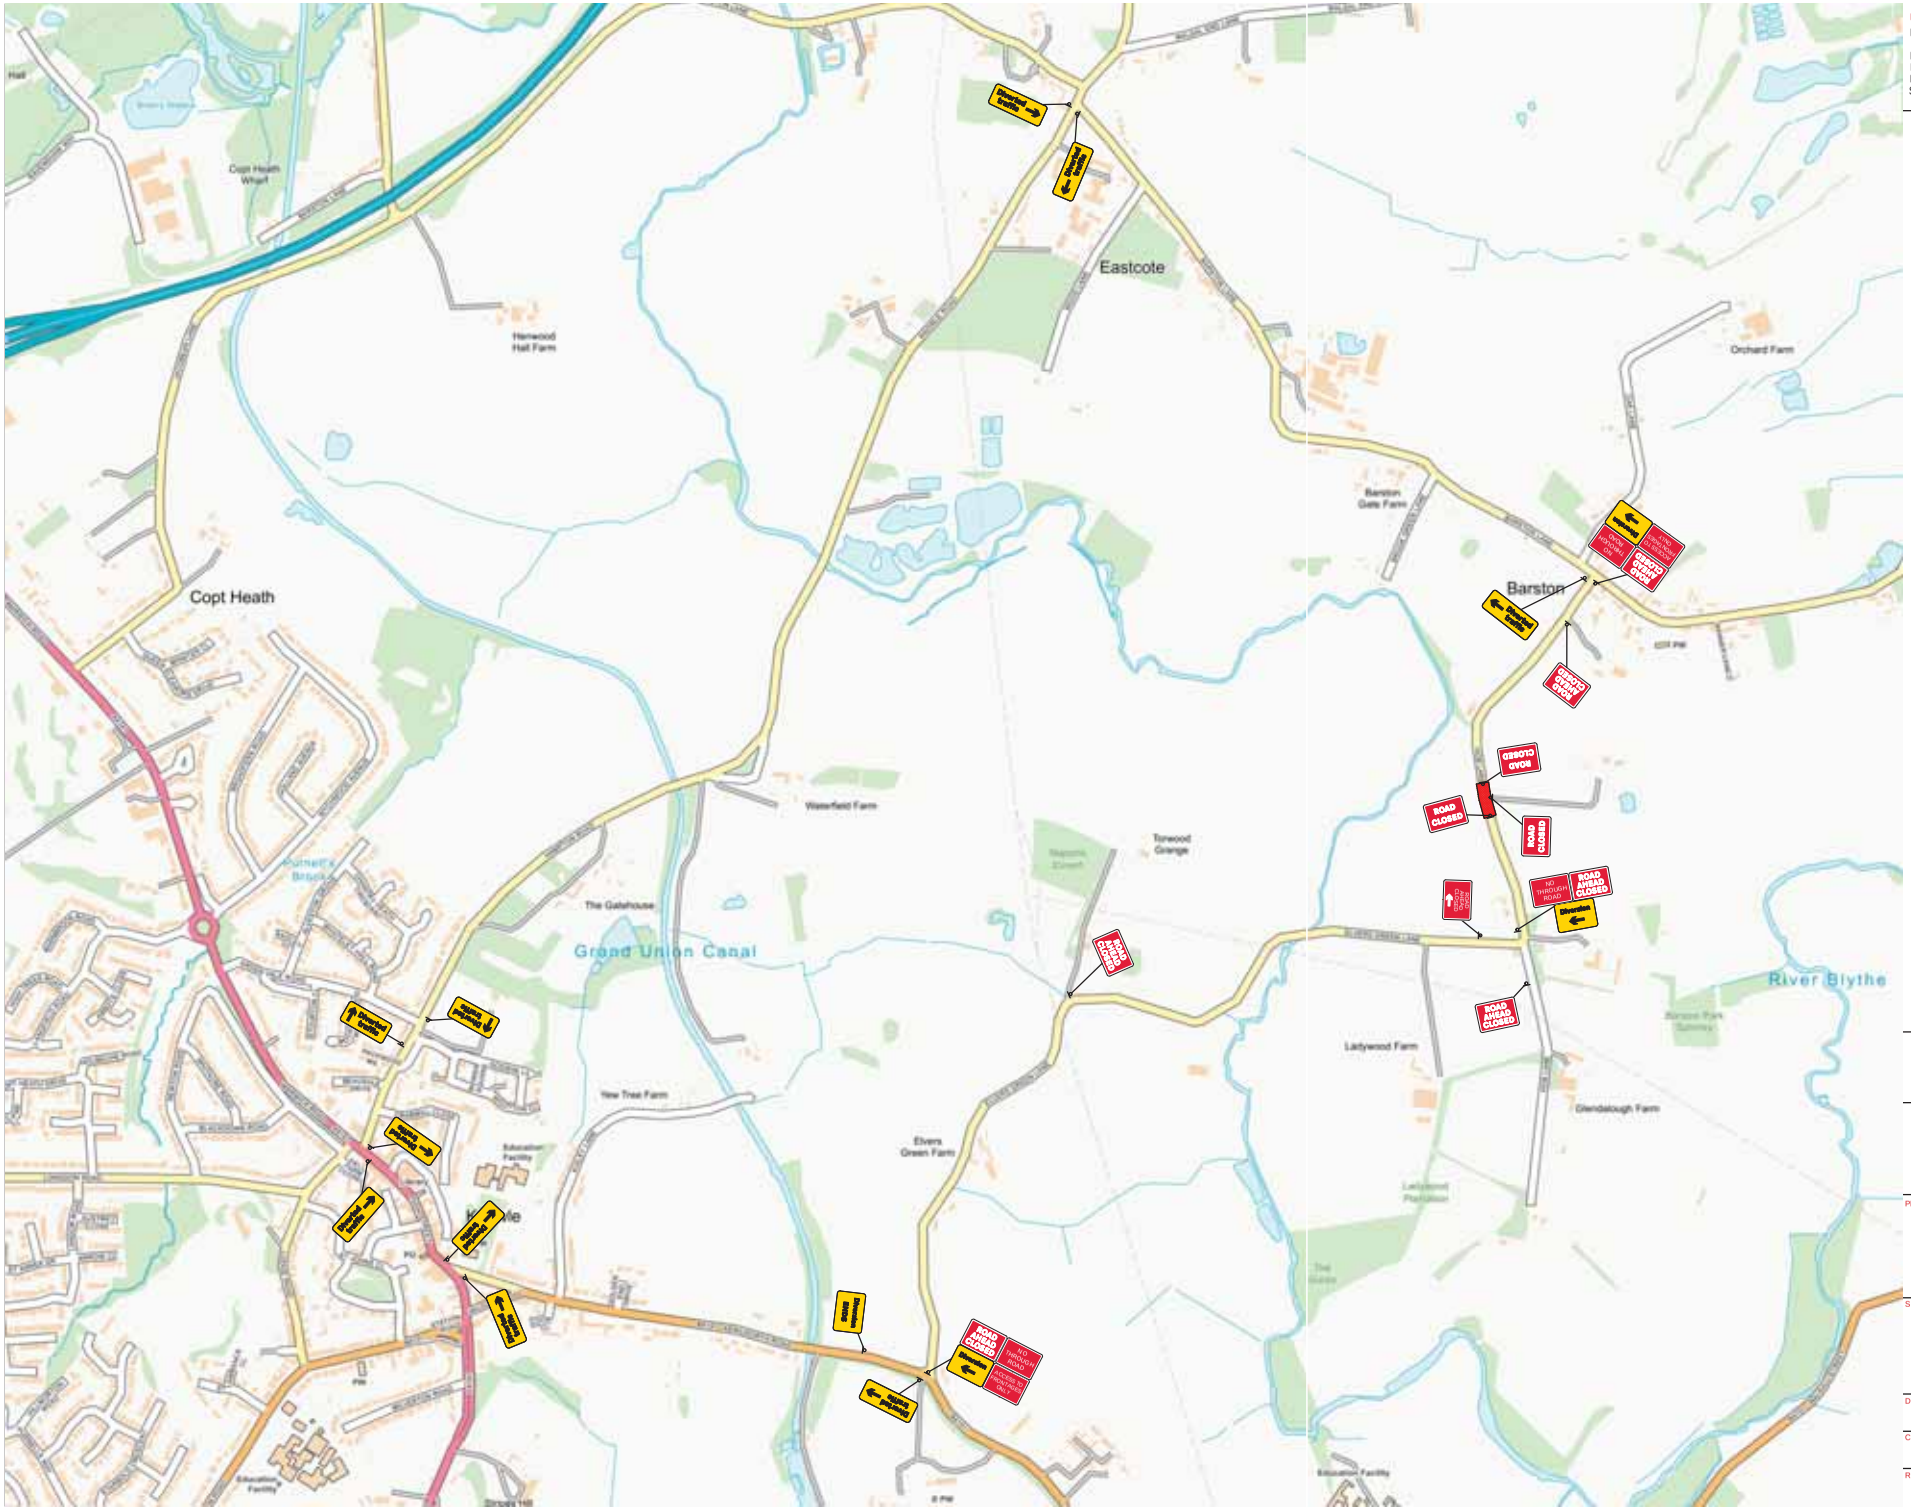

NOTES:


HEADWAY
TRAFFIC MANAGEMENT

CSG
Cooper Specialist Groundworks

PROJECT:

Road Closure Diversion

SITE ADDRESS:

Ledbrook Farm, Hob Lane, Barston, Solihull, B92 0JS

DRAWN BY:	DATE:
L.Satchwell	16/07/2024
CHECKED BY:	OUR REF:
C.Moran	
REF:	REVISION:
	1